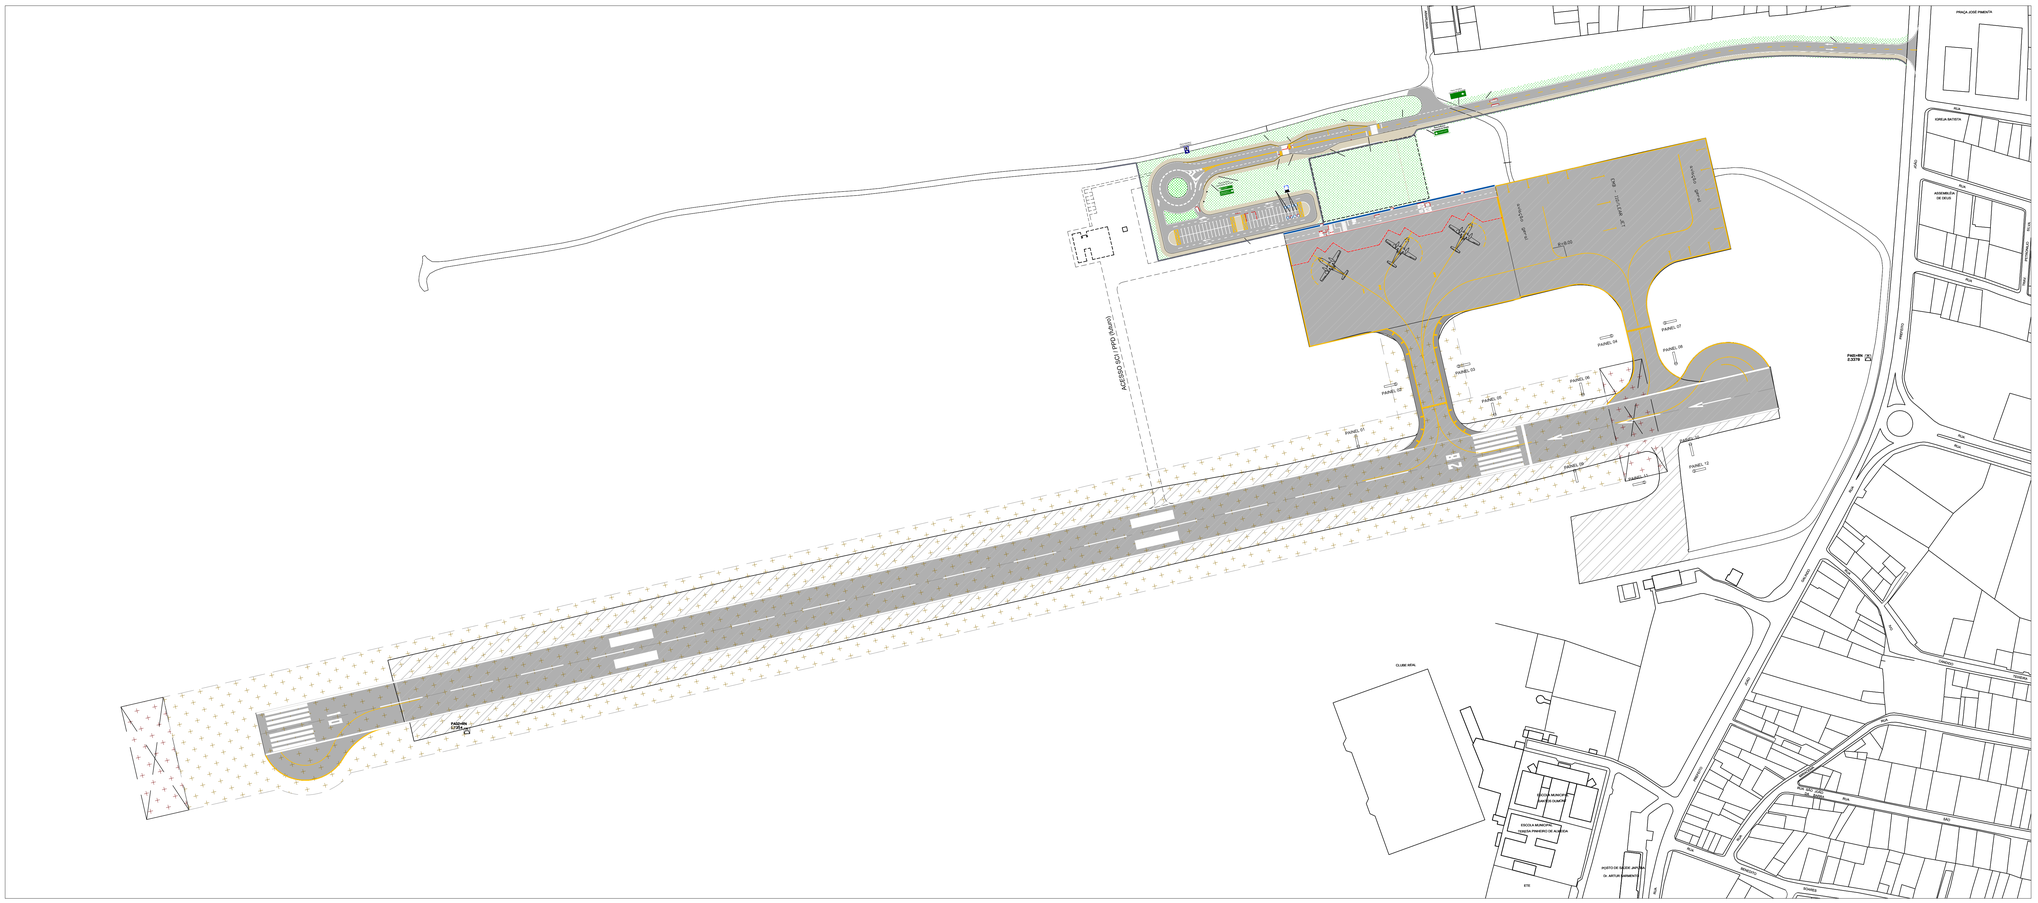
PRAÇA JOSÉ PIMENTA
IGREJA MATRIZ
ASSEMBLÉIA DE DEUS
ACESSO SCI (PPD futuro)
PAINEL 01
PAINEL 02
PAINEL 03
PAINEL 04
PAINEL 05
PAINEL 06
PAINEL 07
PAINEL 08
PAINEL 09
PAINEL 10
PAINEL 11
PAINEL 12
PAINEL 13
PAINEL 14
PAINEL 15
PAINEL 16
PAINEL 17
PAINEL 18
PAINEL 19
PAINEL 20
PAINEL